




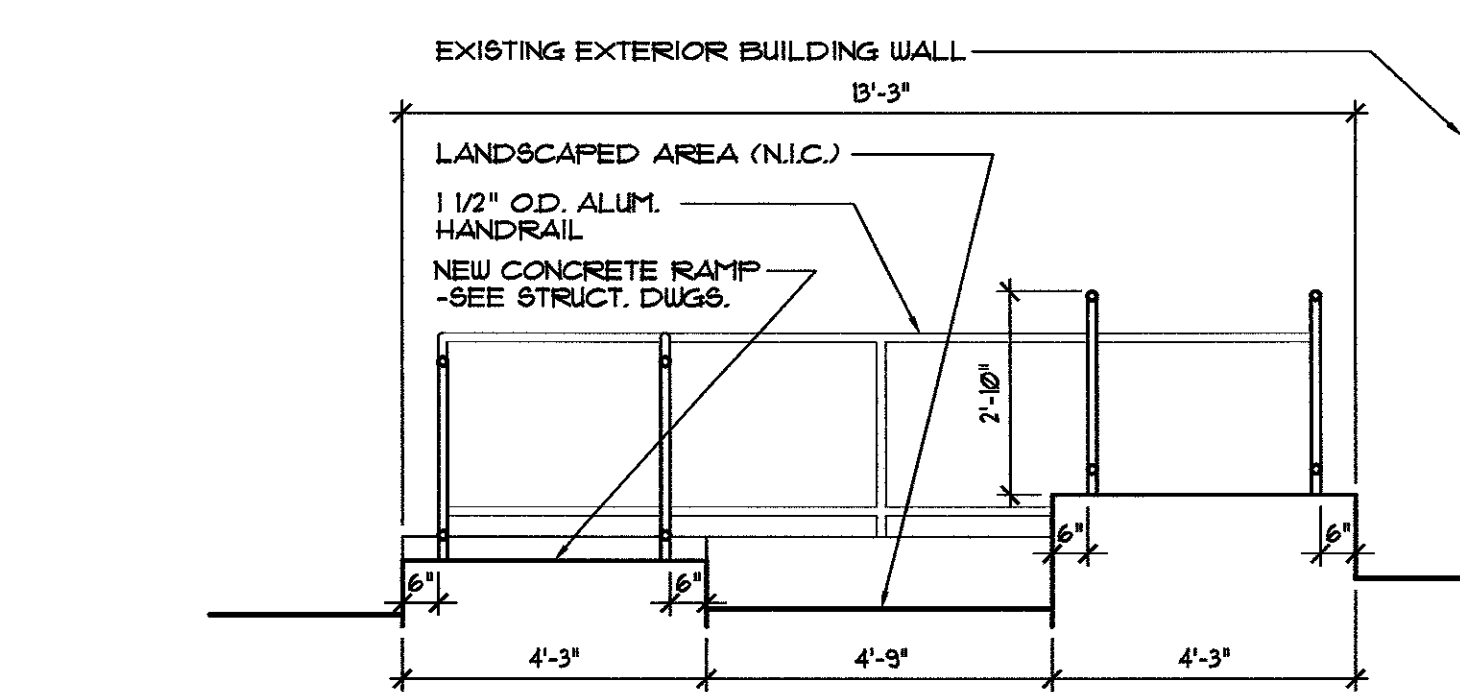


4 RAMP SECTION
A-27WA-27W SCALE: 3/16" = 1'-0"

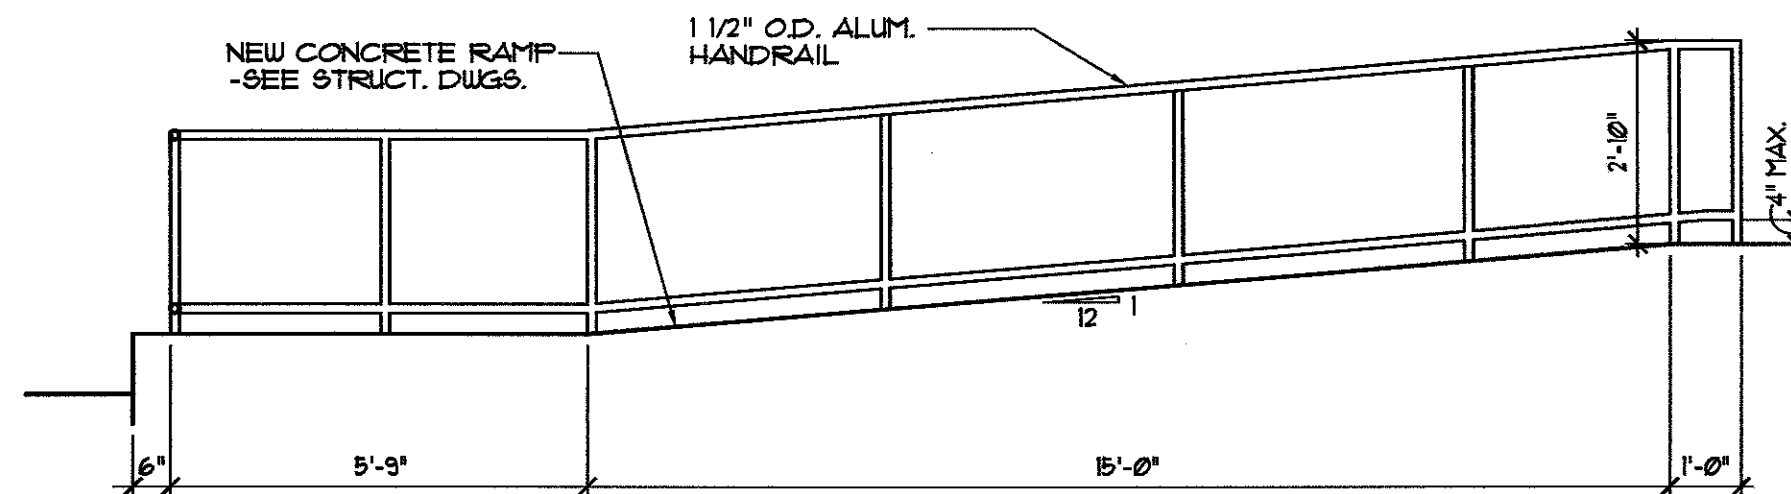


4 RAMP SECTION
A-27WA-27W SCALE: 3/16" = 1'-0"

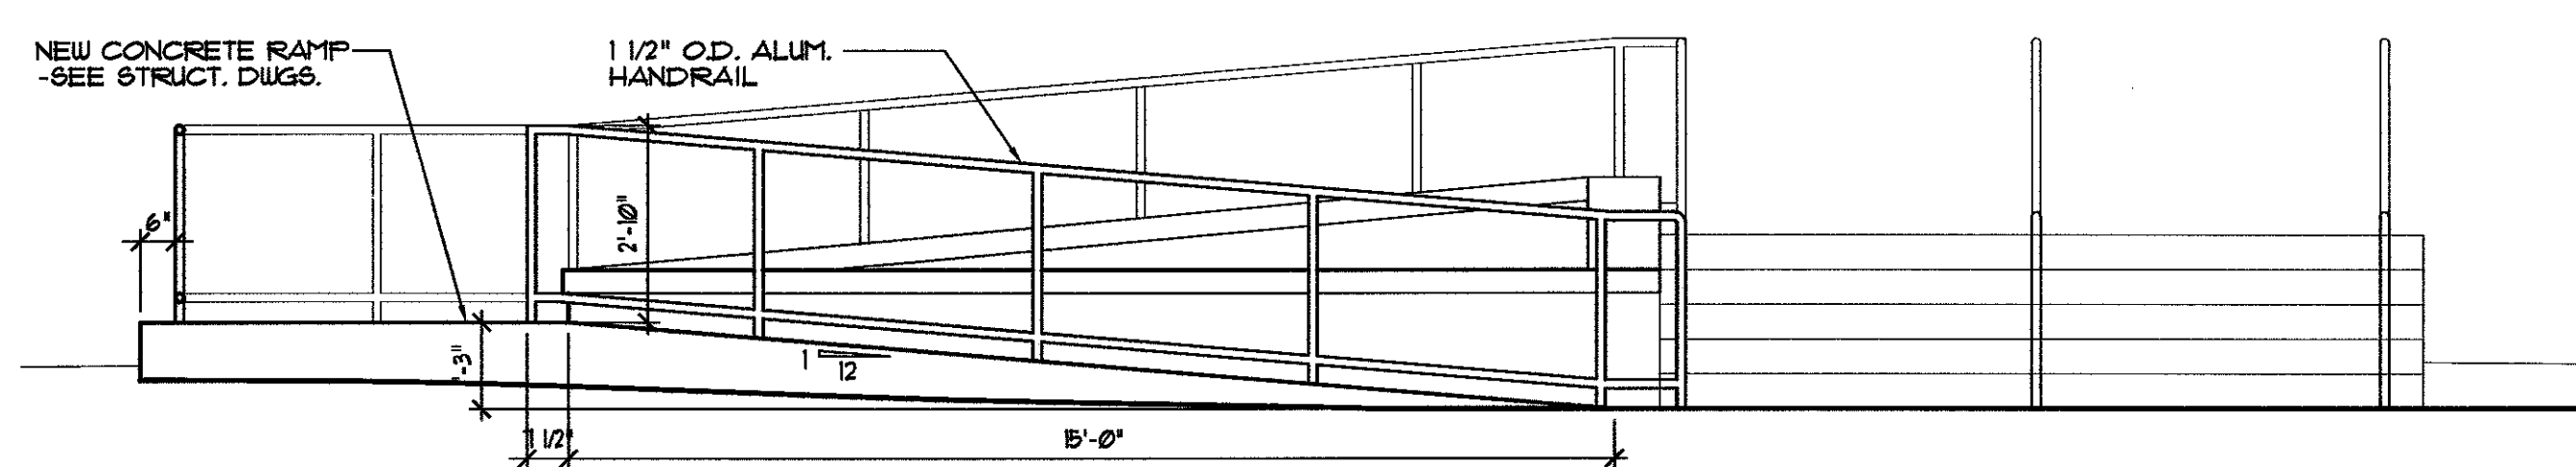



3 RAMP SECTION
A-27WA-27W SCALE: 3/16" = 1'-0"

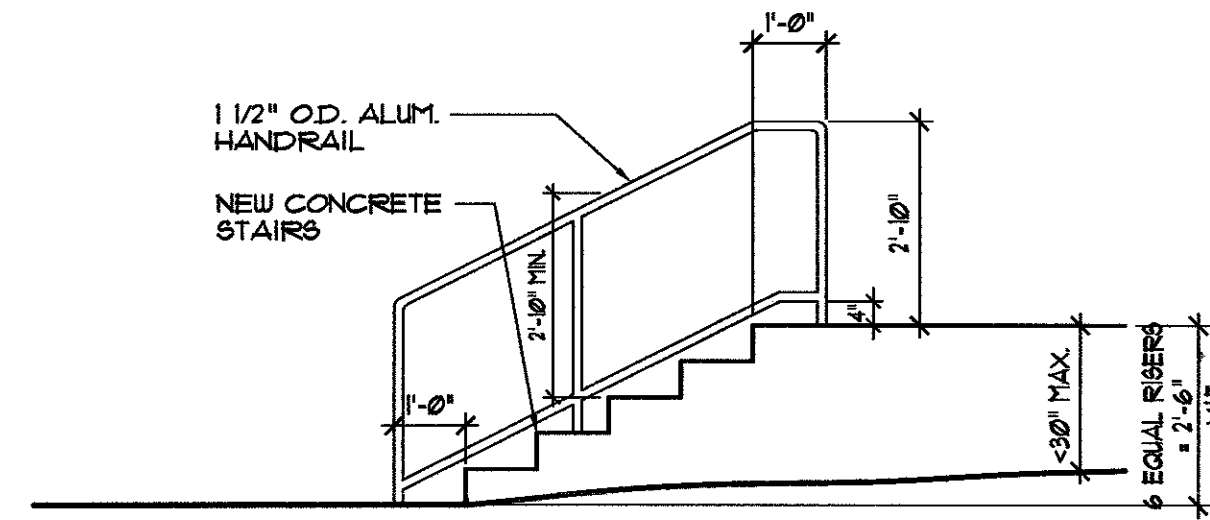

2 STAIR SECTION
A-W A-3W SCALE: 3/8" = 1'-0"

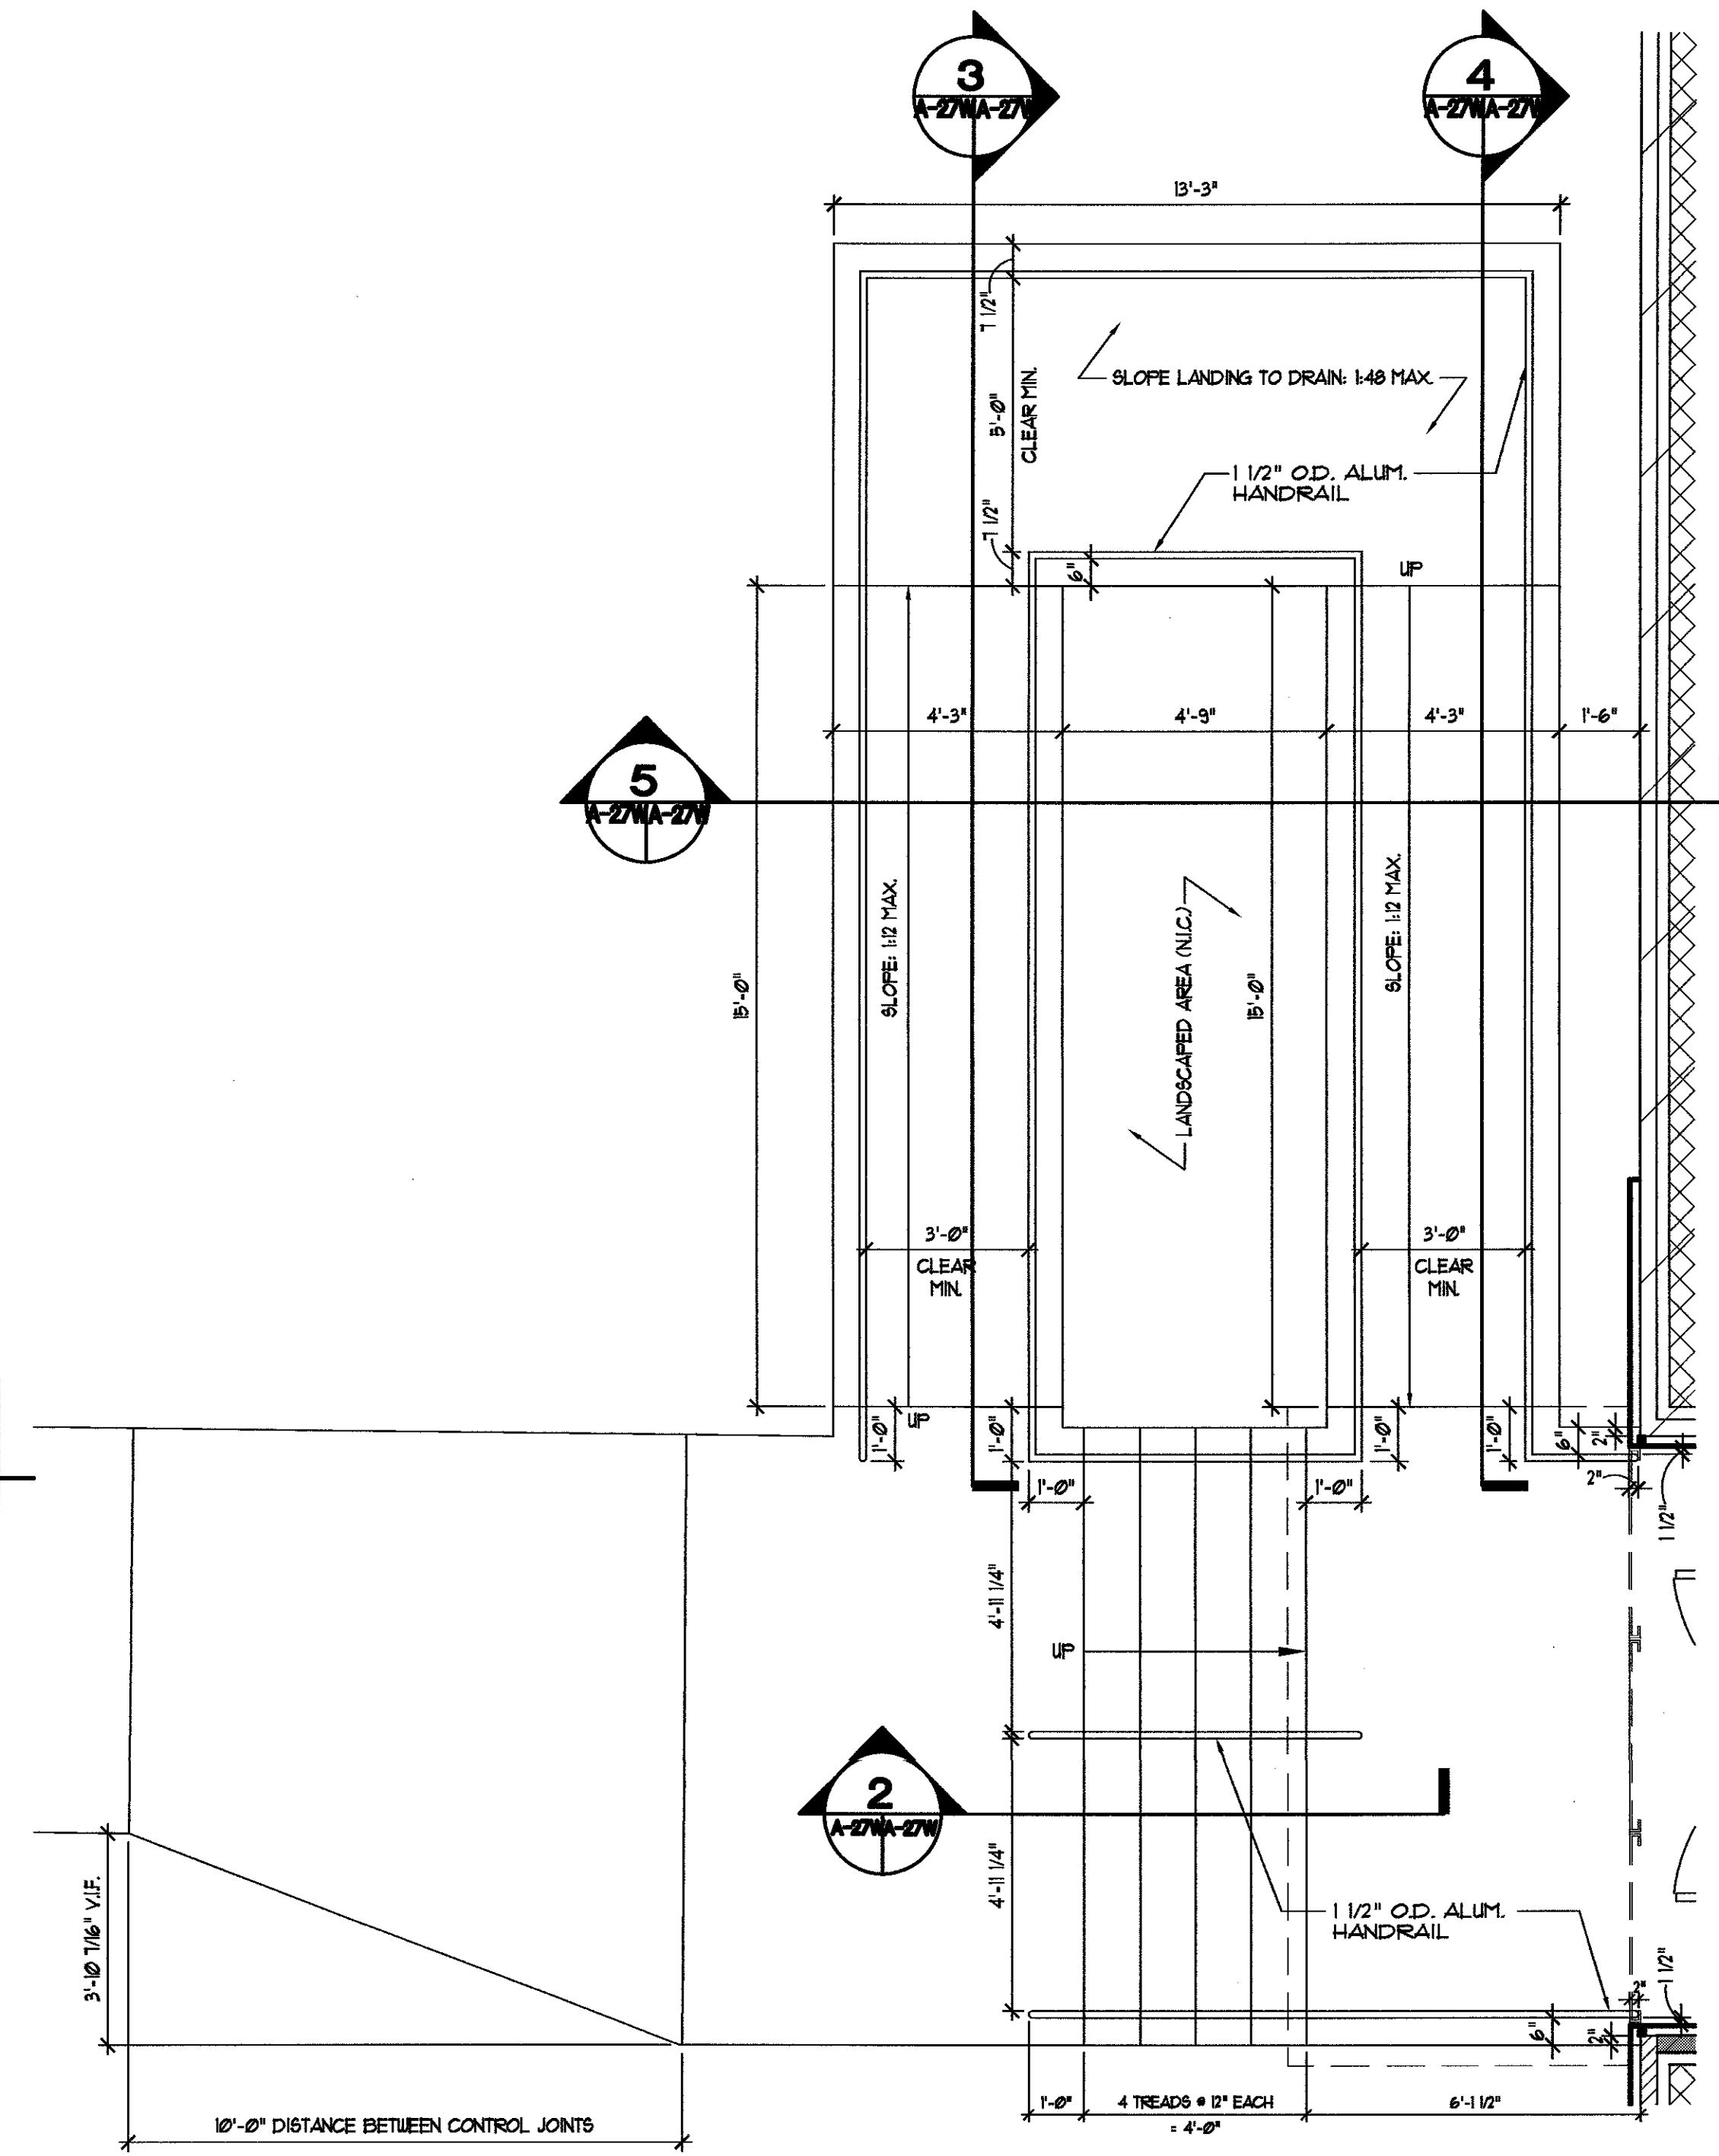

1 ENLARGED ENTRANCE PLAN
A-W, A-2W SCALE: 3/8" = 1'-0"

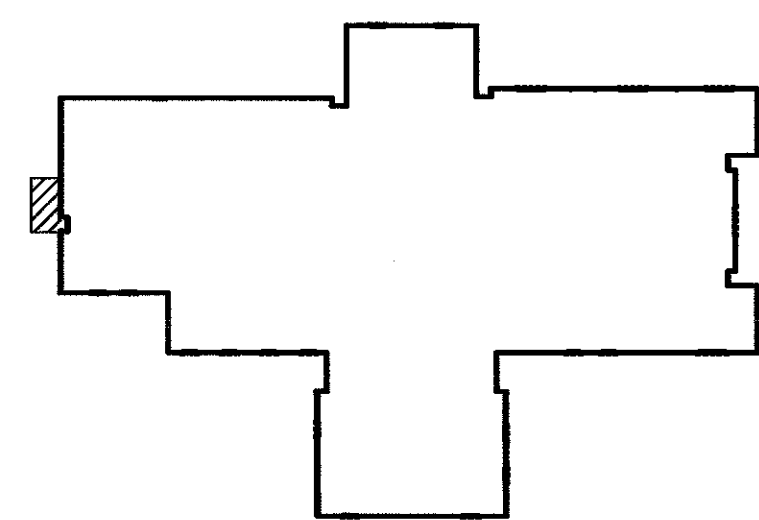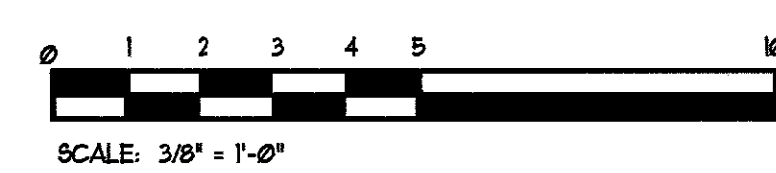

KEY PLAN
SCALE: 1" = 100'-0"

Date:	MAY 11, 2010
REVISIONS	
NO.	DATE

